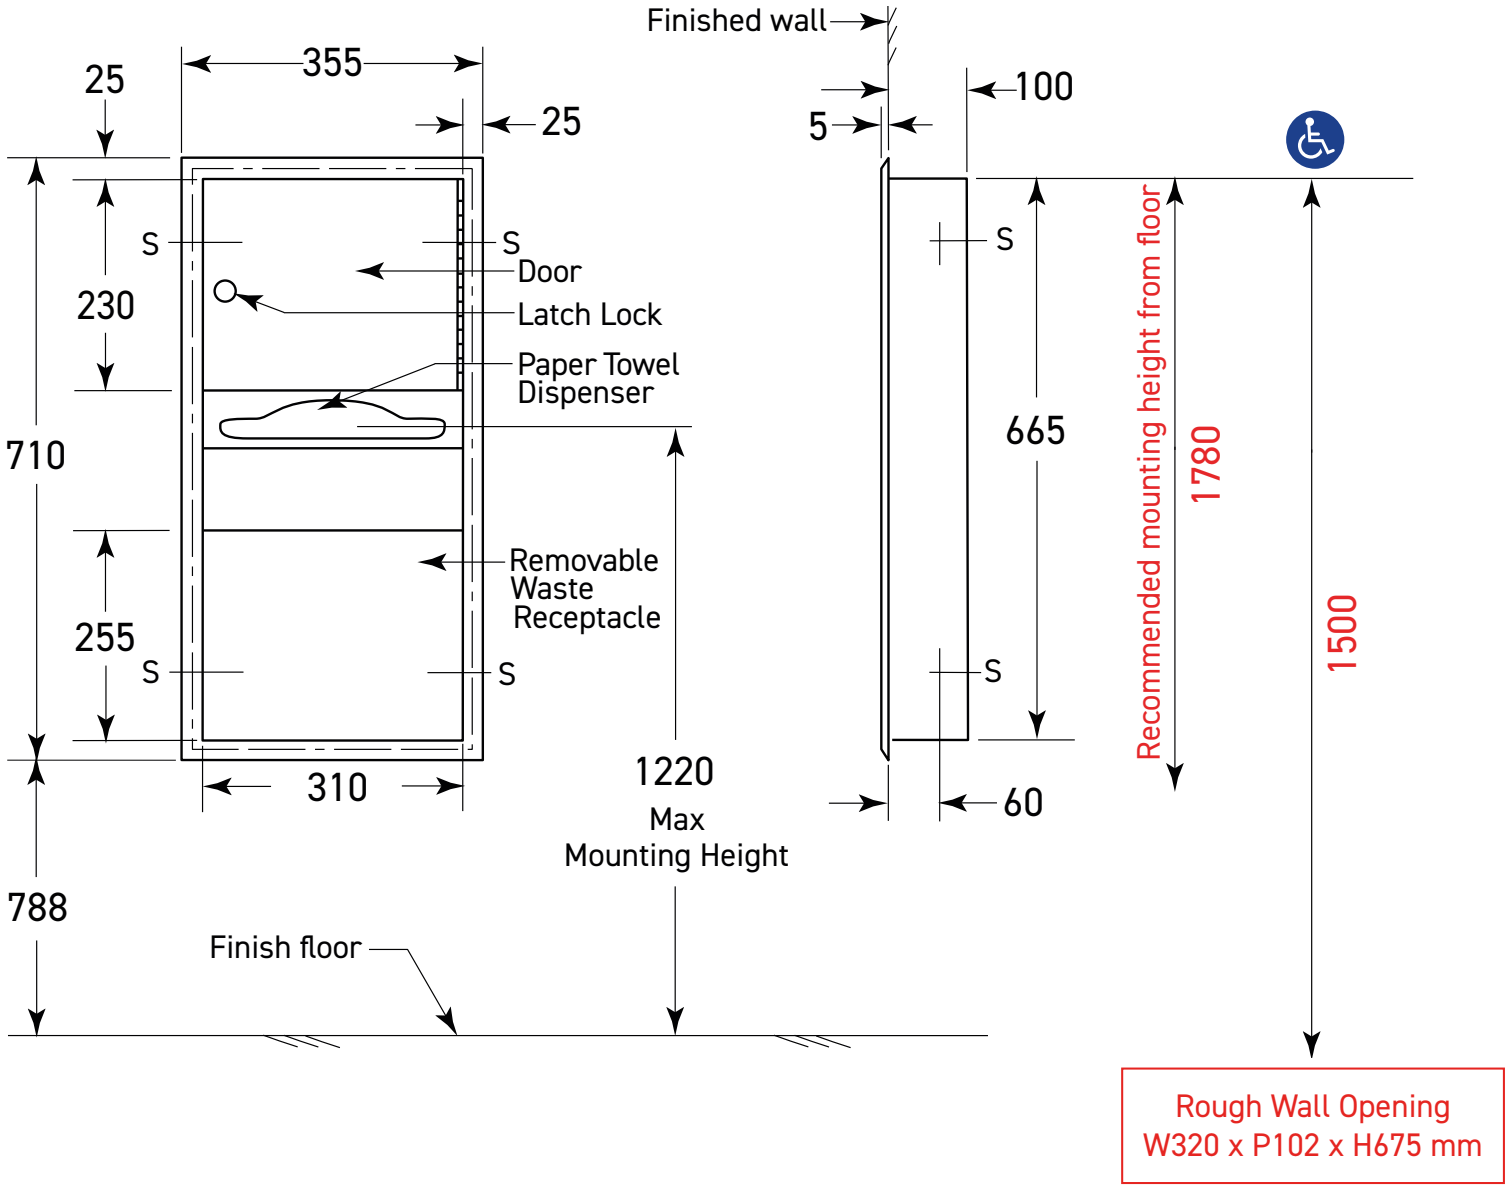
Finished wall
25
355
25
100
5
S
S
Door
Latch Lock
Paper Towel
Dispenser
230
710
665
Recommended mounting height from floor
1780
1500
Removable
Waste
Receptacle
255
S
S
S
S
310
1220
Max
Mounting Height
60
788
Finish floor
Rough Wall Opening
W320 x P102 x H675 mm